EXPANSION NOTE

RIDGES EXCEEDING 100'-0" IN LENGTH REQUIRE THE USE OF A 6" COVER PLATE.

FLASHING LAP NOTE

LAP RIDGE/HIP 4" MIN W/ 2 ROWS OF BUTYL SEALANT.
DO NOT POP RIVET LAPPED FLASHINGS.

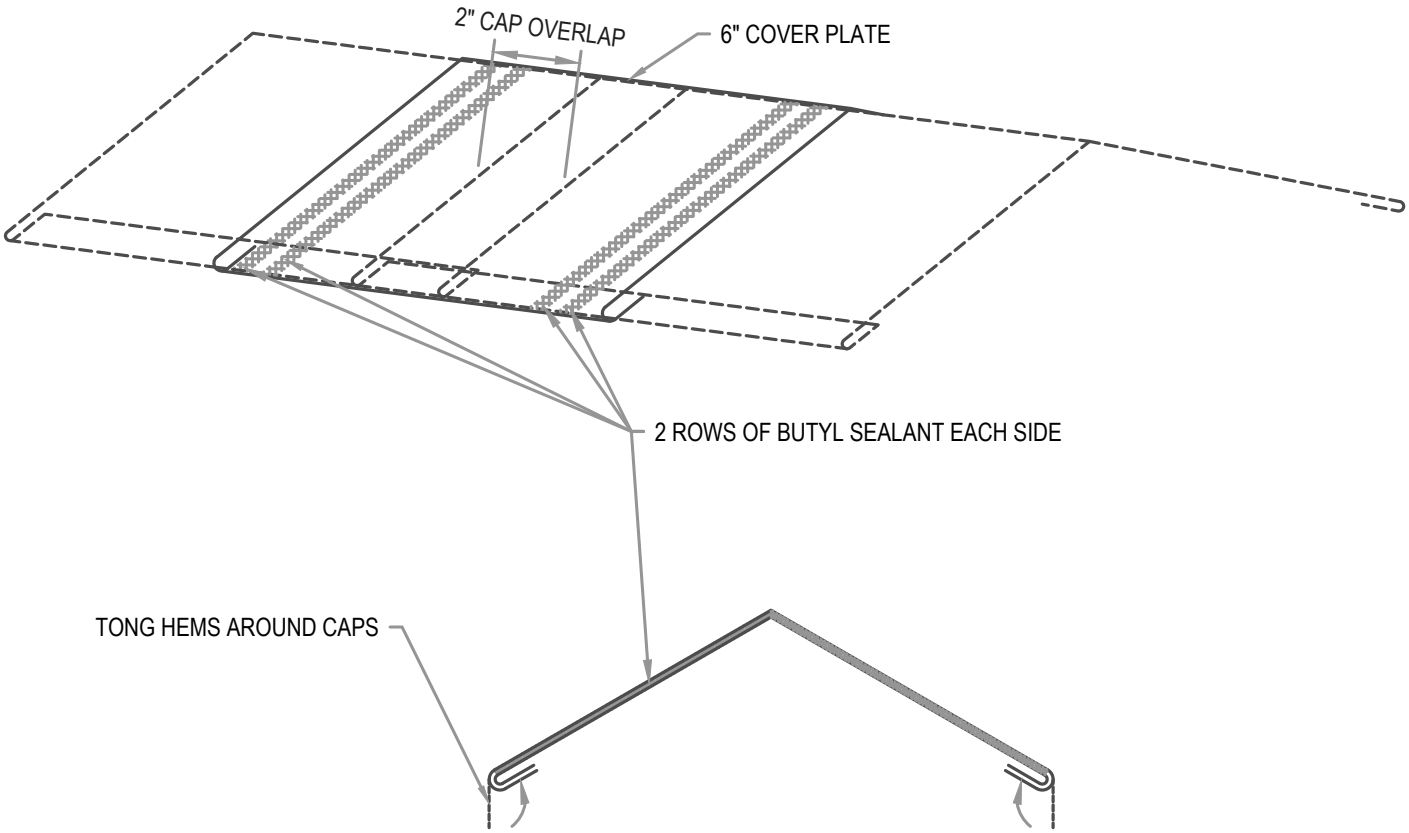

DMI DIMENSIONAL METALS, INC.

ARCHITECTURAL RIDGE COVER PLATE

Detail: DL20 02-03-W

•PROVEN • DEPENDABLE • SUSTAINABLE•

METAL ENVELOPE SYSTEMS SINCE 1988

WWW.DMIMETALS.COM

Issue/Rev Date: 01/17

Scale: 3"=1'-0"